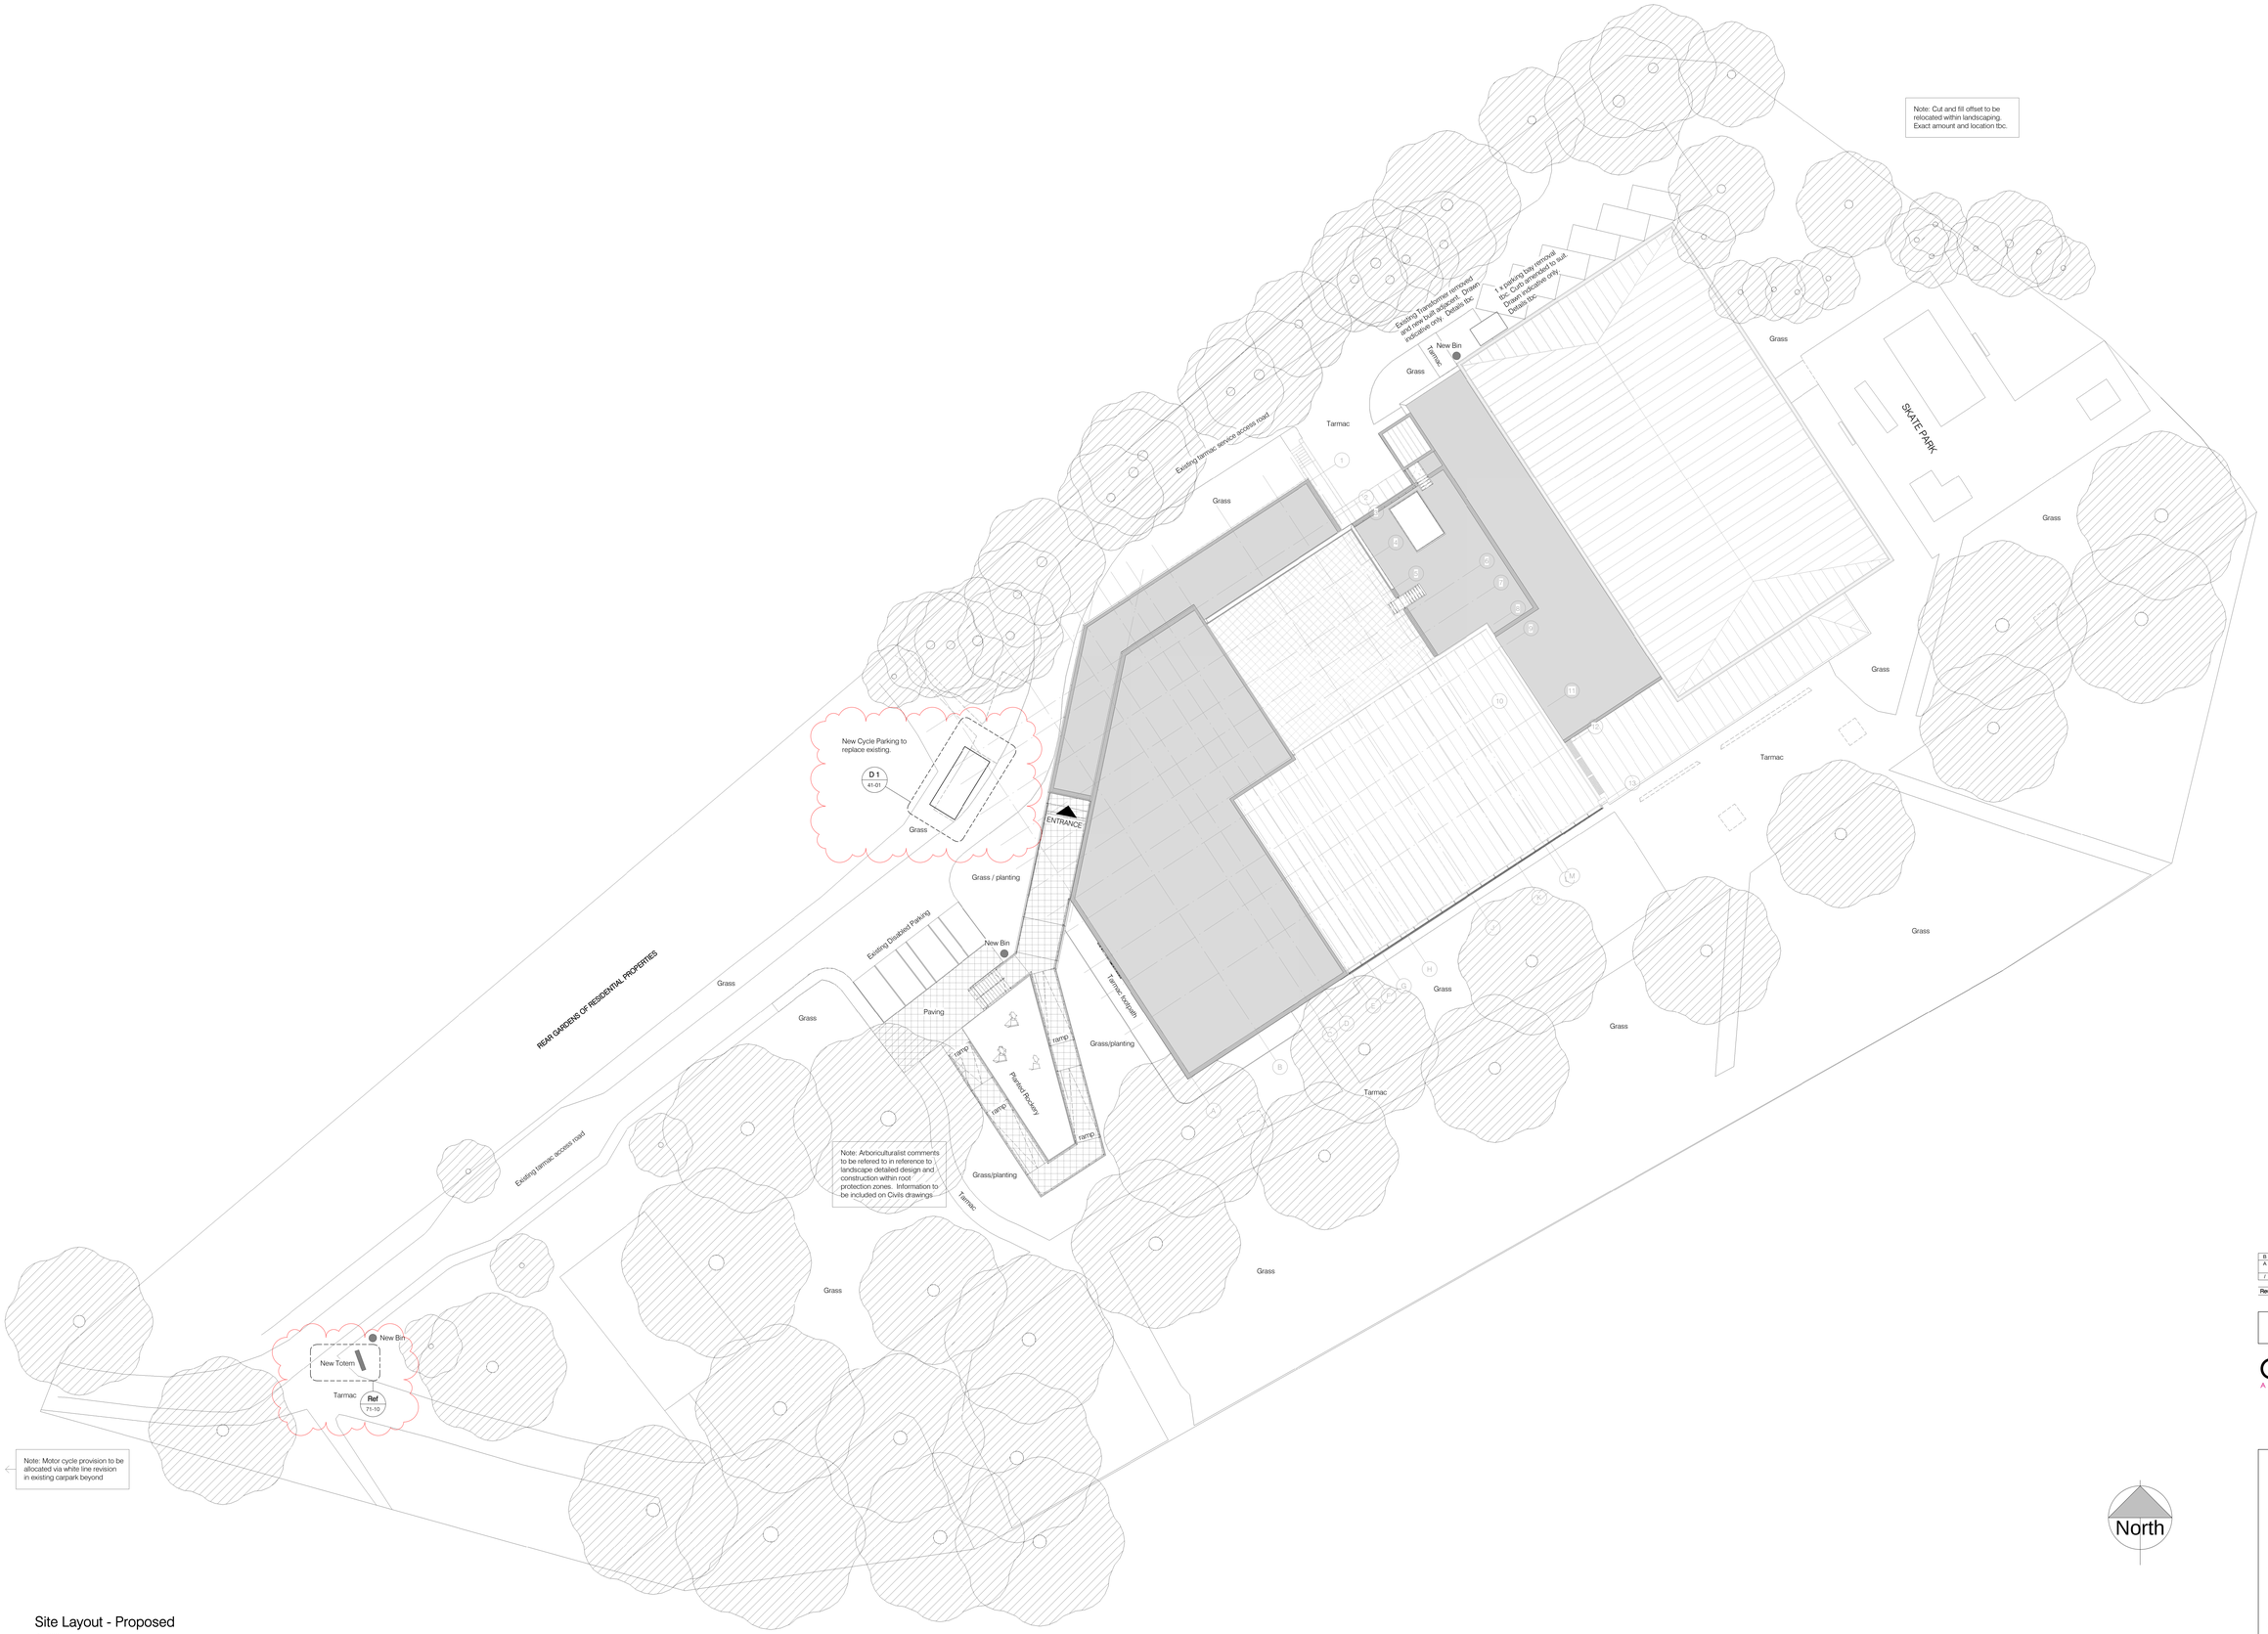

Site Layout - Proposed

1 : 200

Rev	Date	Description	By	Chk
B	02.09.16	Stage 4 Tender - References, bike hoops	MJ	RP
A	02.09.16	Stage 4 Tender WIP - Arboriculturalist comment, bins, totem	MJ	RP
/	27.05.16	Stage 4 - First issue for information	MJ	RP

TENDER

darntonB3 ARCHITECTURE

LONDON

45 Gee Street, Clerkenwell, London, EC1V 3RS

Tel: 020 7689 1434 www.darntonb3.com

CLIENT
WARWICK DISTRICT COUNCIL

PROJECT
St NICHOLAS PARK LEISURE CENTRE

DRAWING
SITE PLAN

SCALE (A4)
1 : 200

CREATION DATE	DRAWN	CHECKED
01/14/16	MJ	RP

DARTONB3 DRAWING NO.	REVISION
10897 - DB3 - XX - ZZ - DR - A - 90-01	B

PROJECT NO. COMPANY ZONE LEVEL TYPE ROLE NUMBER

© COPYRIGHT: ALL RIGHTS RESERVED.

THIS DRAWING IS TO BE READ IN CONJUNCTION WITH ALL OTHER RELEVANT DRAWINGS PREPARED BY CONSULTANTS AND SUB-CONTRACTORS.

DO NOT SCALE FROM THIS DRAWING. WORK ONLY TO THE PRINTED DIMENSIONS.

THIS DRAWING MUST NOT BE USED FOR CONSTRUCTION UNLESS ISSUED FOR CONSTRUCTION.

REPORT ANY DISCREPANCIES TO THE ARCHITECT OR REPRESENTATIVES THEREOF.

DARNTONB3 LTD WORK TO A MANAGEMENT SYSTEM WHICH IS APPROVED TO ISO 9001 BY LRQA - CERTIFICATE NUMBER LRQA-SM-7162

PLOT DATE: 21/06/2016 14:46:46 Model Plot: 10897-DB3-XX-ZZ-DR-A-90-01

LONDON
LEEDS
CARDIFF
NEWCASTLE
BRISTOL
GLASGOW
ABERYSTWYTH
NEWTOWN
BRADFORD
MANCHESTER
LOUGHBOROUGH