Appendix 5

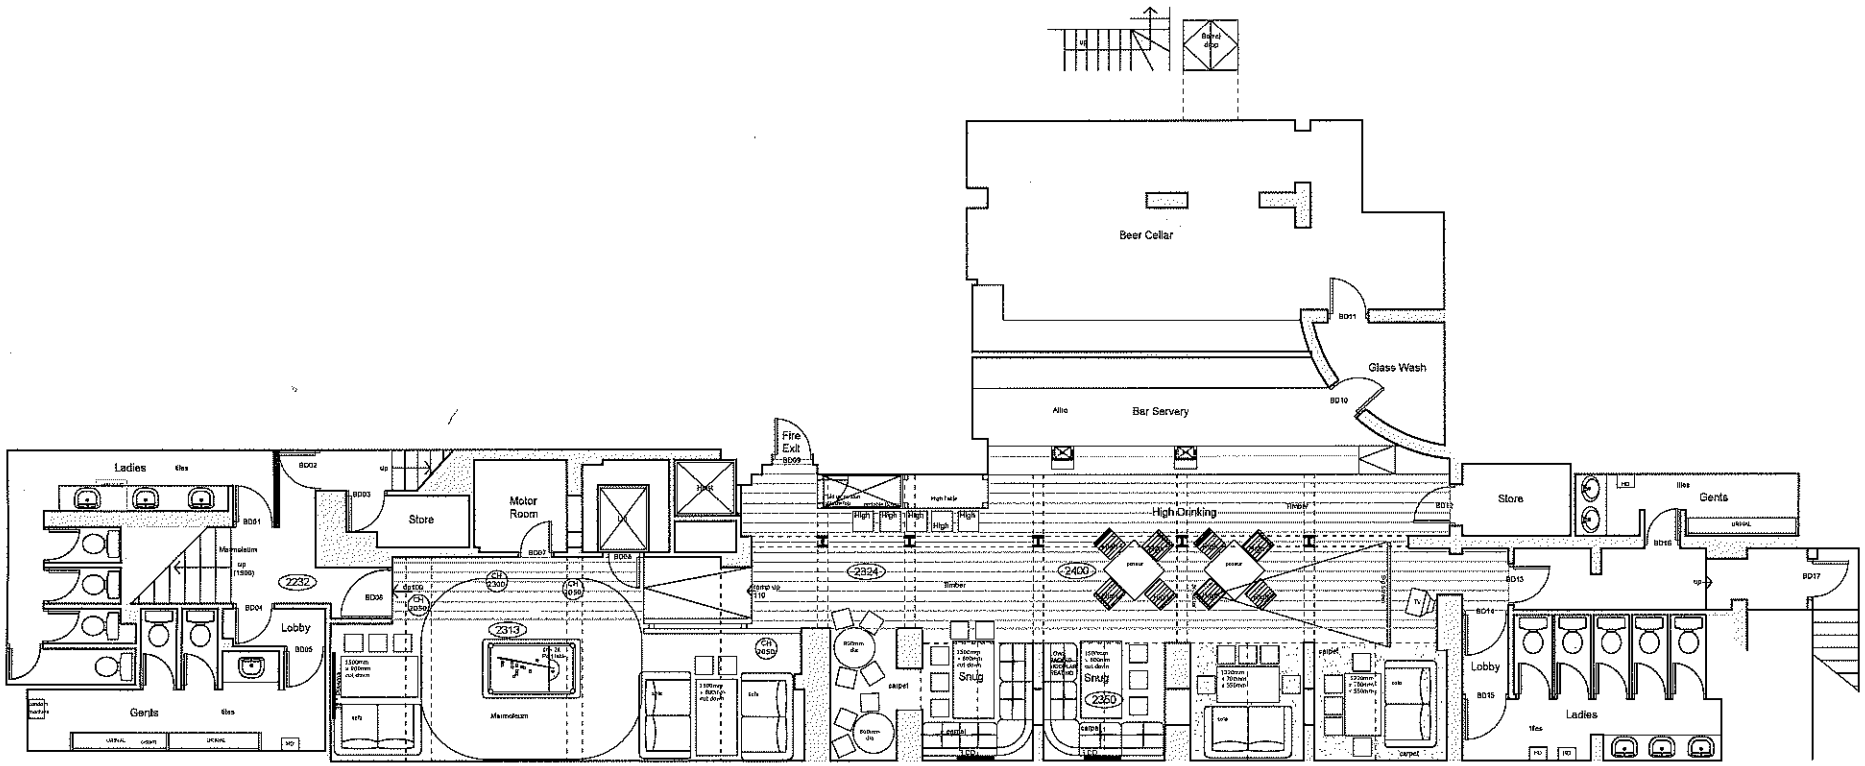

Basement Floor Plan

Existing EDA - 117 Sq M

NOTE:

The Contractor is to check and verify all building and site dimensions, levels and sewer invert levels at connection points before work starts.

This drawing must be read with and checked against any structural or other specialist drawings provided.

The Contractor is to comply in all respects with the current Building Regulations whether or not specifically stated on these drawings.

This drawing is not intended to show details of foundation or ground conditions. Each area of ground relied upon to support the structure depicted must be investigated by the Contractor and suitable methods of foundation be provided.

THIS SCHEME IS NOT BASED ON AN ACT SURVEY

Rev.		By	Date
A	[illegible]	[illegible]	[illegible]

architect
architecture and interior design

Architect CT
Cypress House
3 Grove Avenue
Wilmslow
Cheshire
SK9 5EG

T: 01625 639911
E: Jenny@architect-ct.co.uk
W: www.architect-ct.co.uk

Title: Robbin's Well
Leamington Spa

Title: Existing Plans
Basement Floor

Project Manager/ Checked	Drawn By	Scale	Date
	SM	1:50@A1	Jan 2016
Arch./Tech.	Drawing Number		Rev.
ATG	F1844-01		A