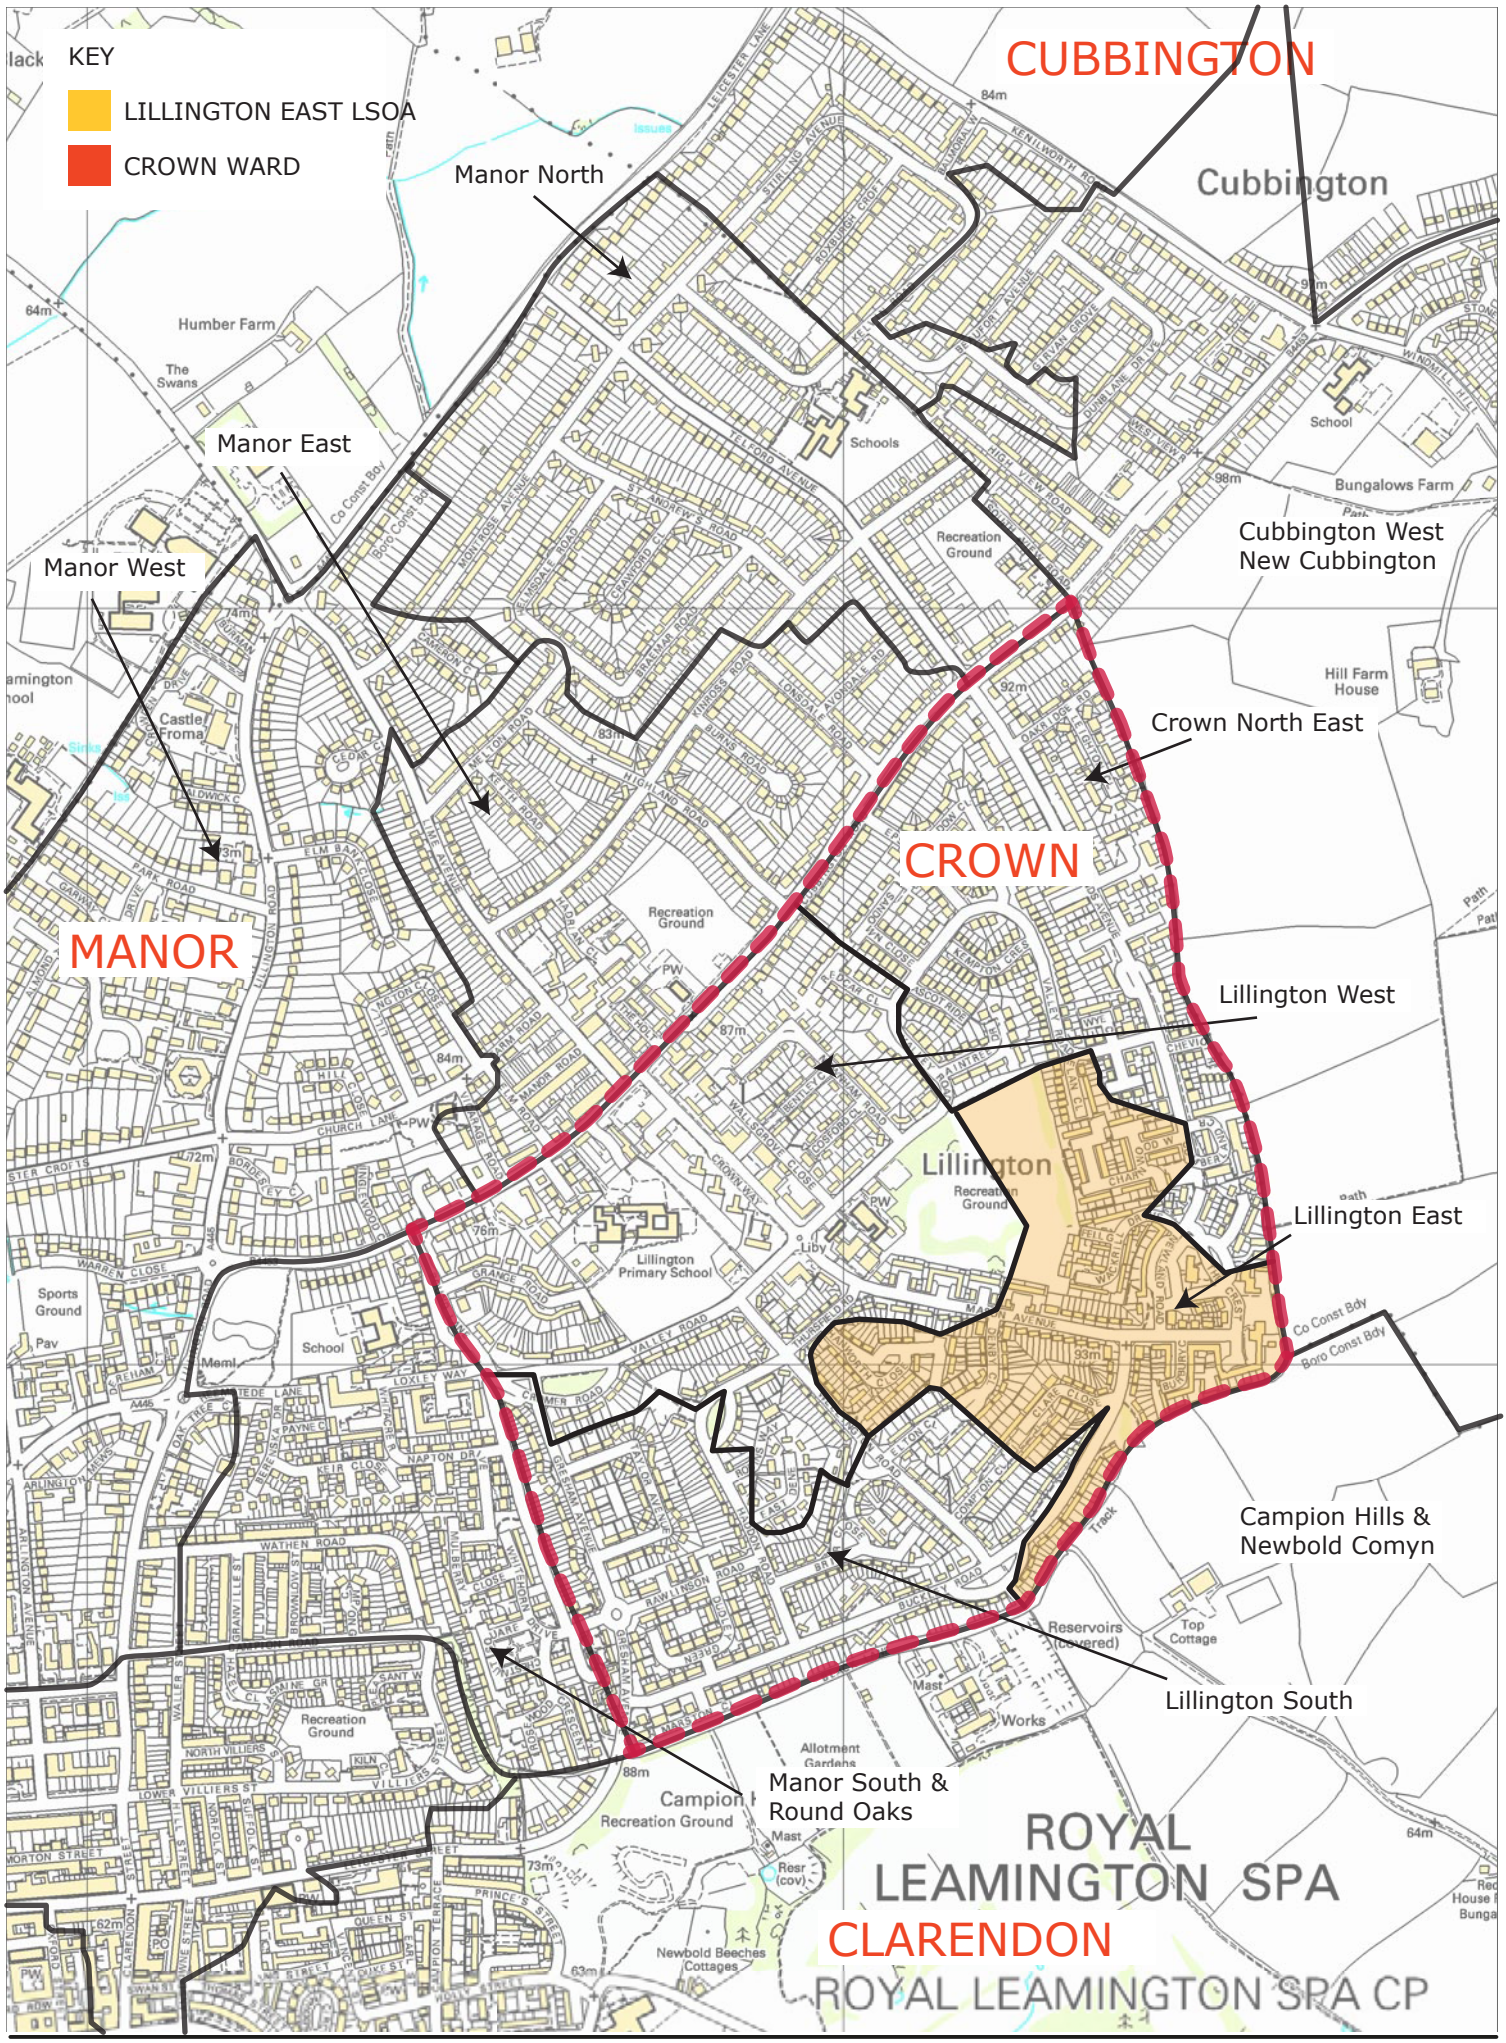

© Crown copyright and database ghts [2011]

APPENDIX B: LILLINGTON EAST LOCAL SUPER OUTPUT AREA (LSOA)

Scale:	Plan:	Drawn By: PC/DM	Date: 25/02/2015	File No.	North

WARWICK DISTRICT COUNCIL
P.O. Box 2178, Riverside House, Milverton Hill, Royal Leamington Spa. CV32 5QH