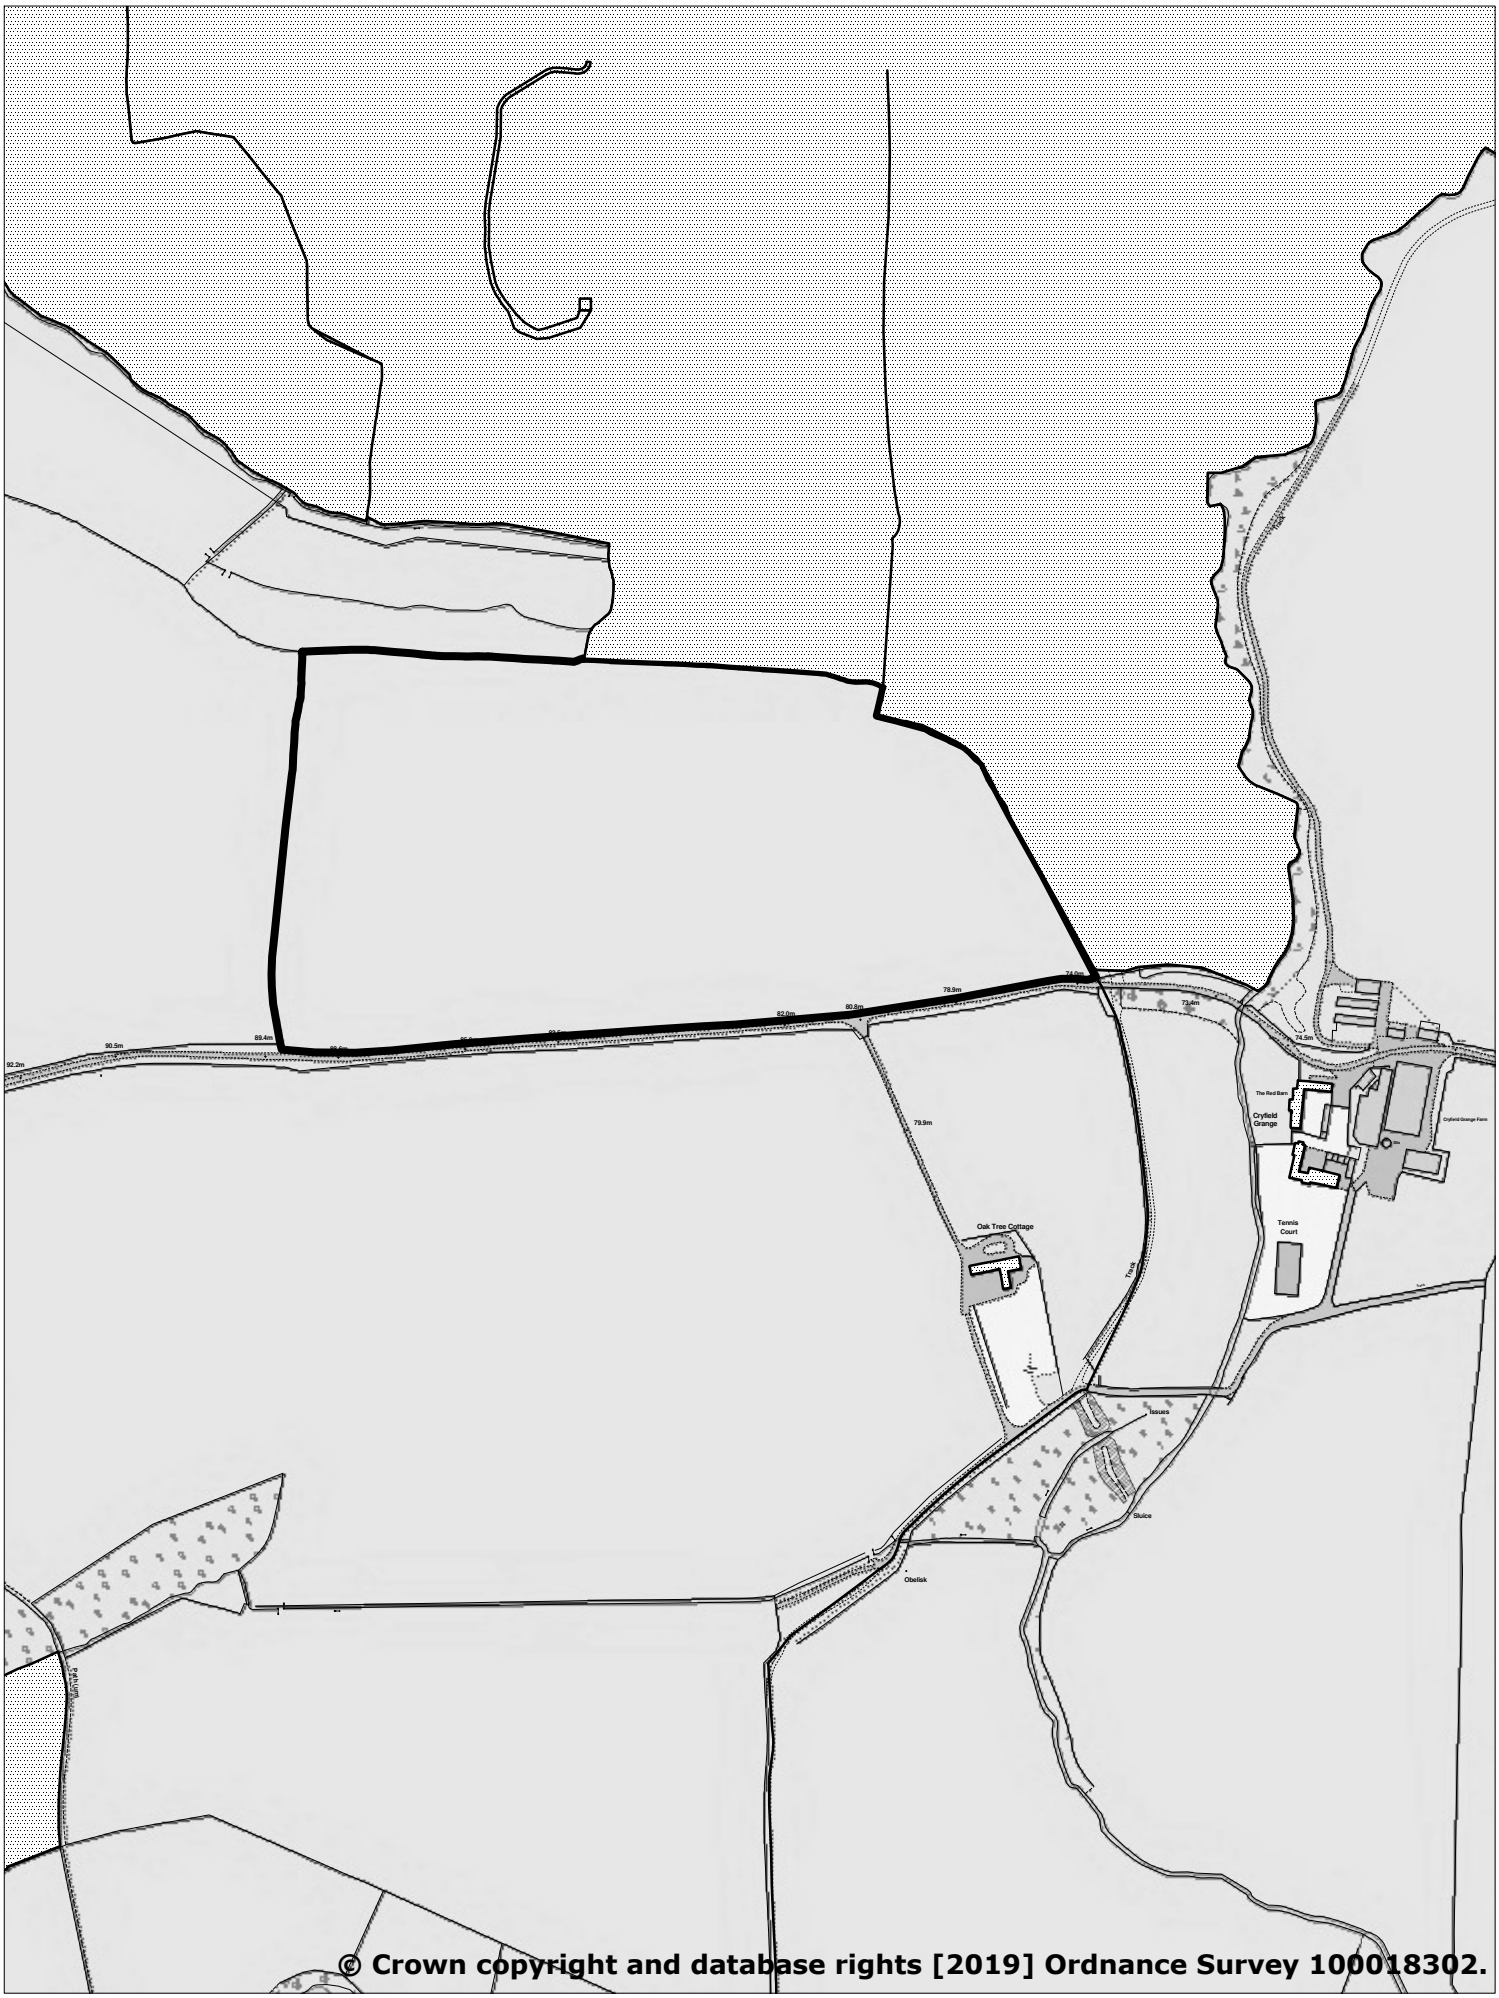


© Crown copyright and database rights [2019] Ordnance Survey 100018302.

Proposed Cryfield Pitches Site

Scale: 1:5000 @A4 Drawn By: AC Item 7 / Page 11 Date: 28 November 2019

Riverside House, Milverton Hill, Royal Leamington Spa, Warwickshire. CV32 5HZ Tel: 01926 4565663